11/28/2011 11:03:41 PM
Jim Bramberg - Design & Drafting - 928-595-1291

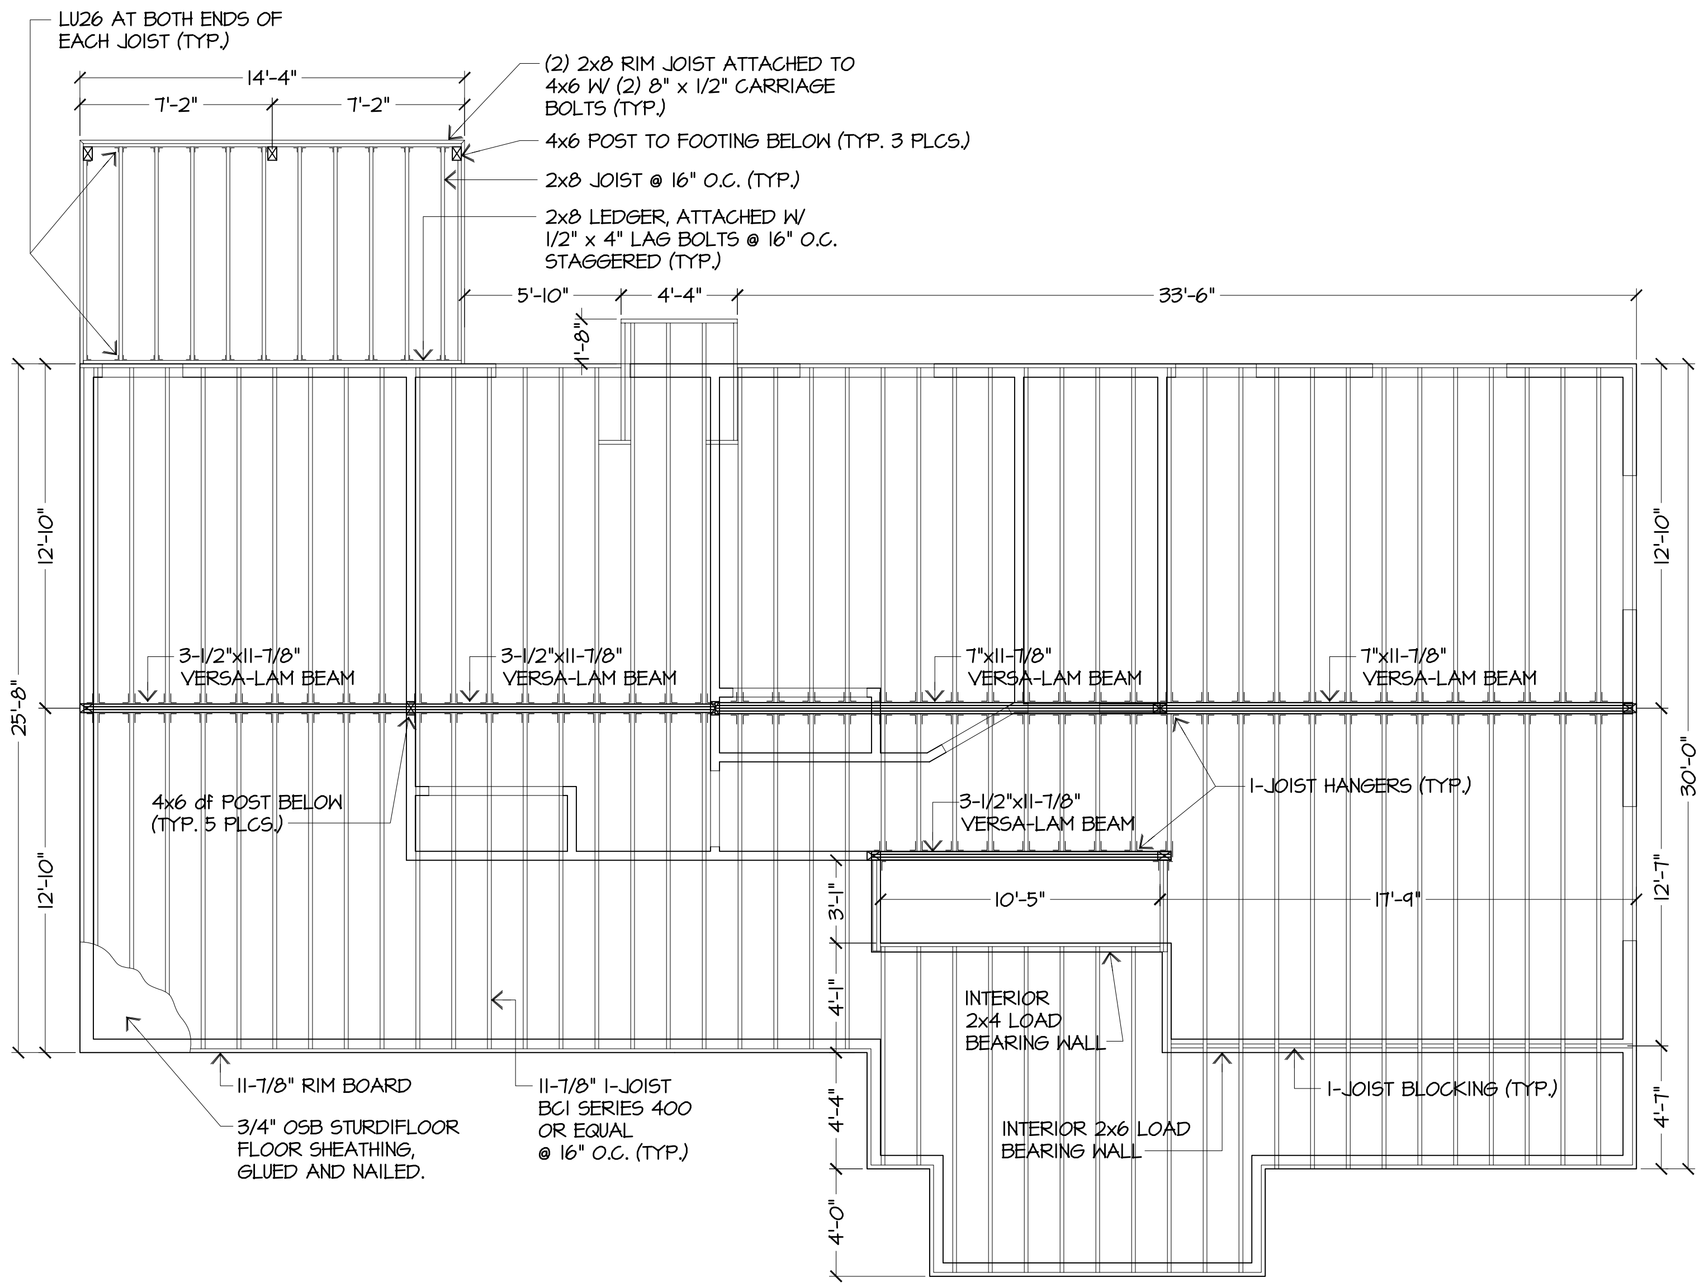

FLOOR FRAMING PLAN

SCALE: 1/4" = 1'-0"

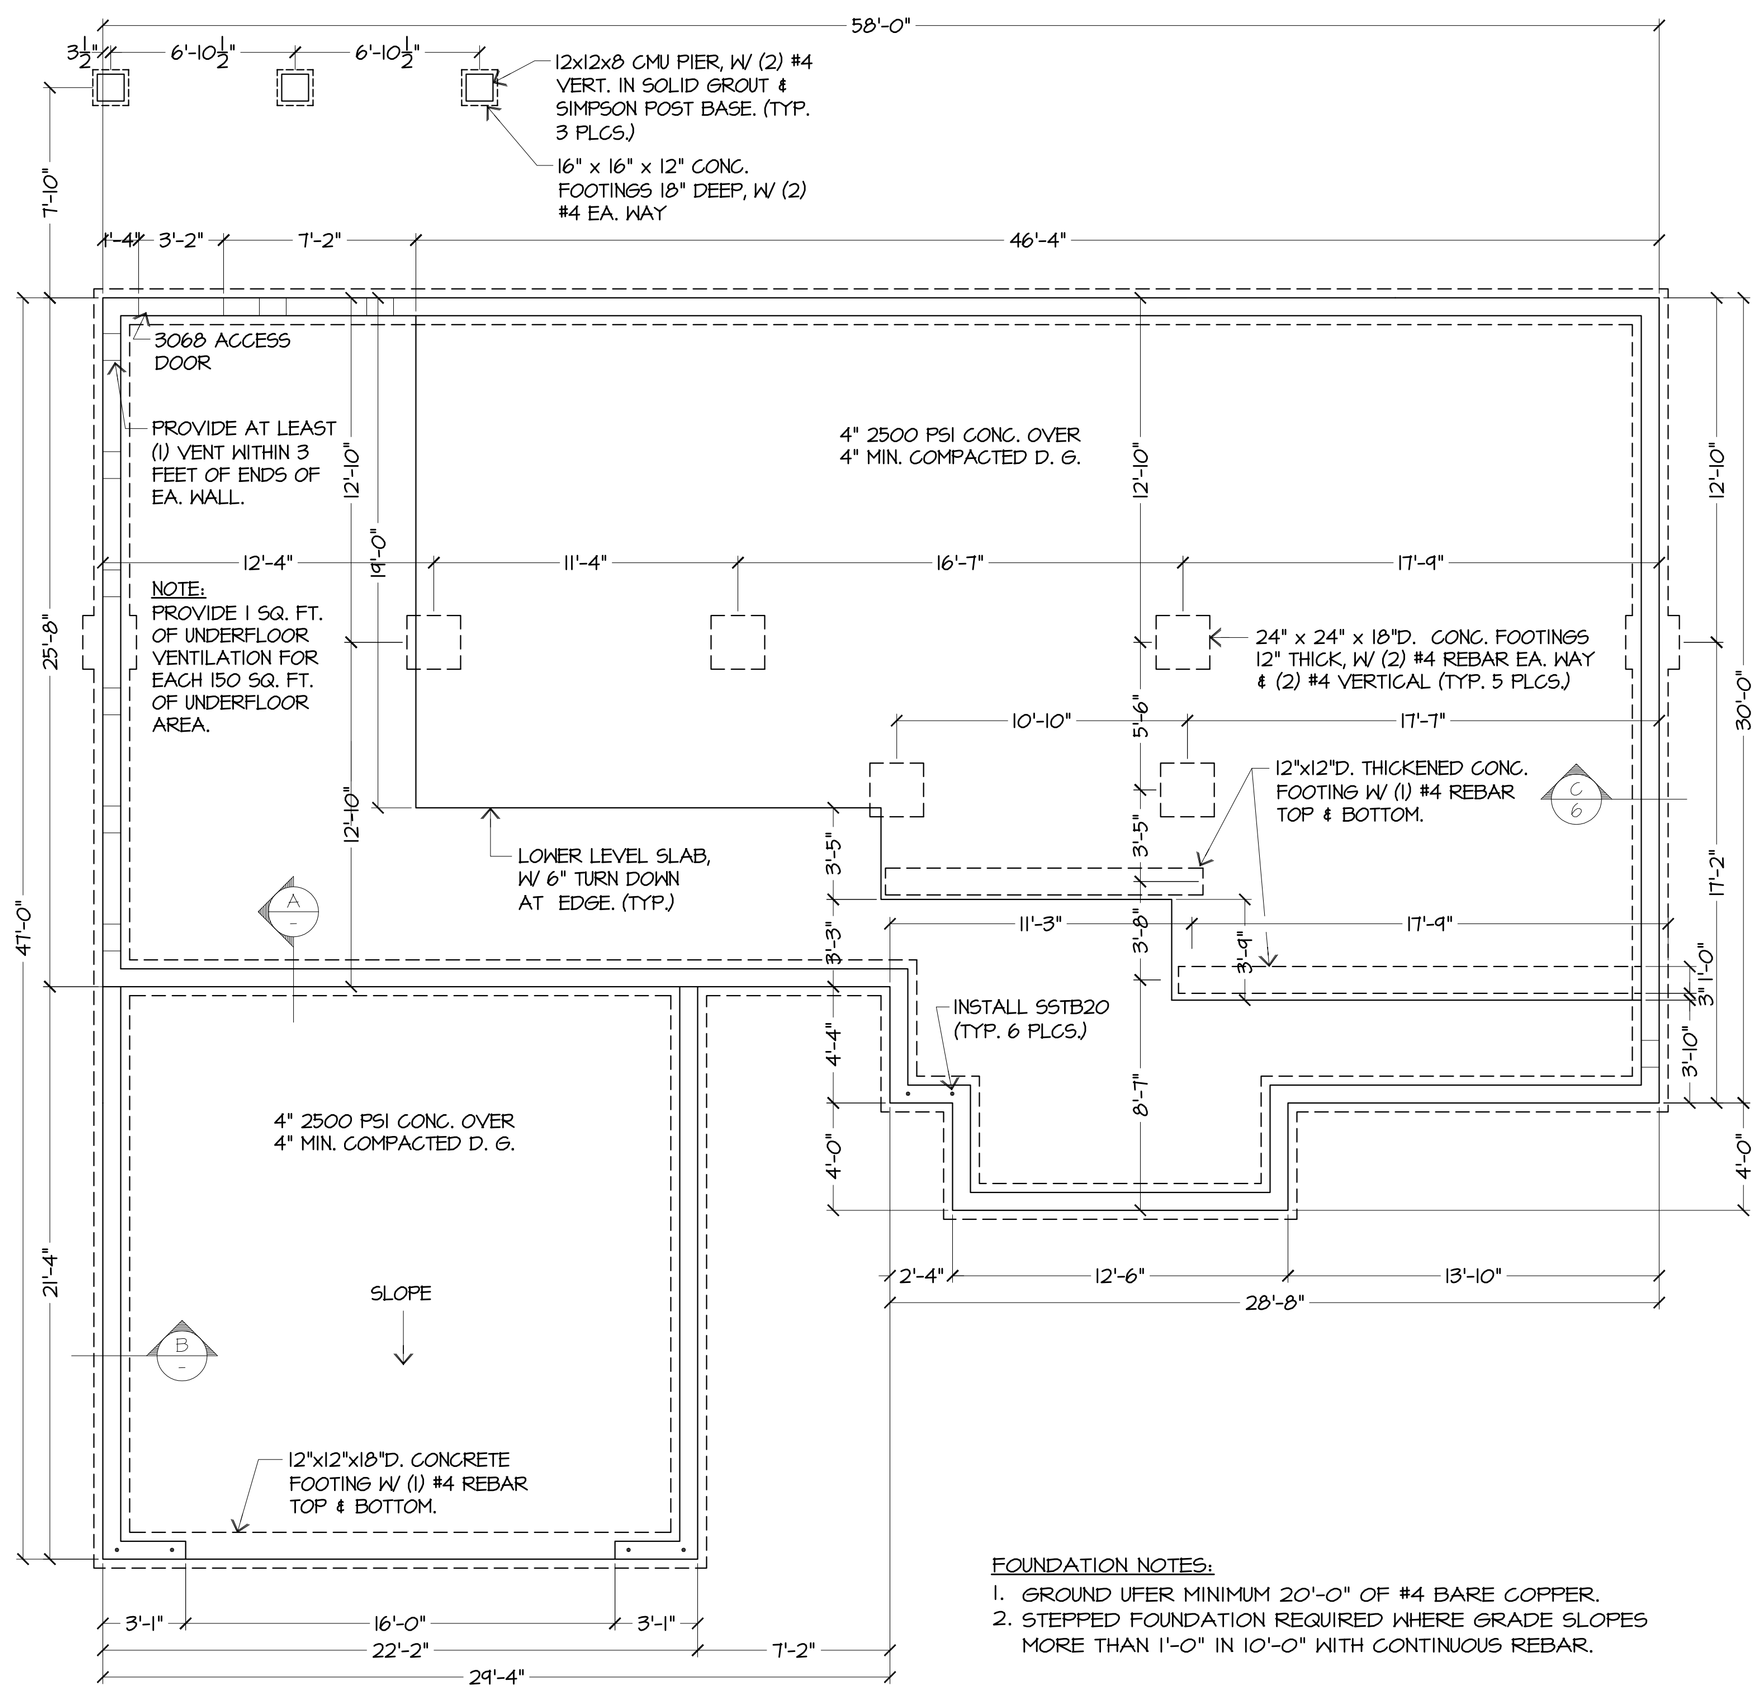

FOUNDATION NOTES:
1. GROUND UFER MINIMUM 20'-0" OF #4 BARE COPPER.
2. STEPPED FOUNDATION REQUIRED WHERE GRADE SLOPES MORE THAN 1'-0" IN 10'-0" WITH CONTINUOUS REBAR.

FOUNDATION PLAN

SCALE: 1/4" = 1'-0"

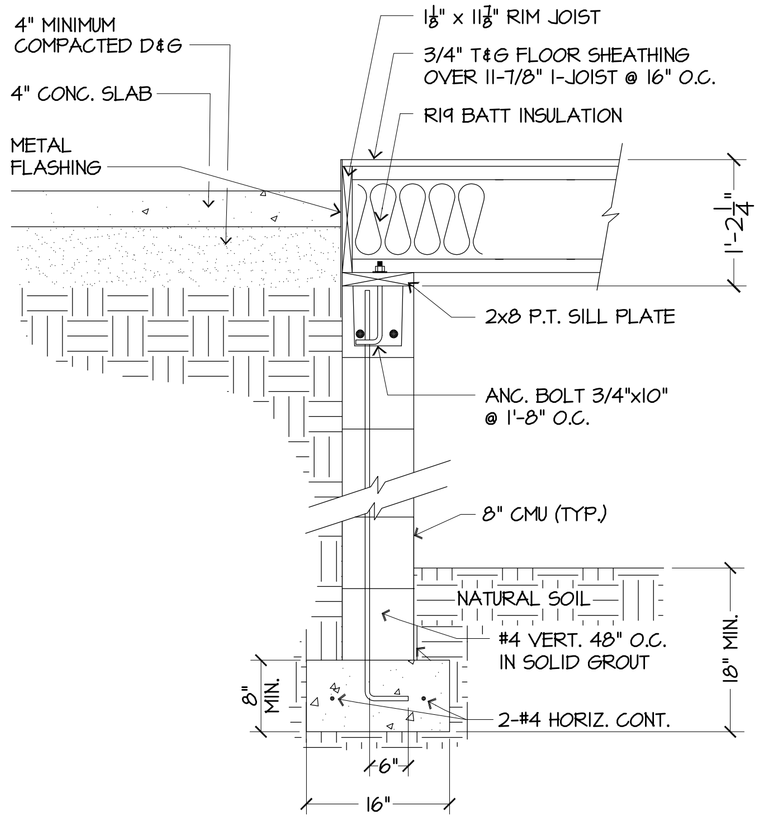

SECTION A

SCALE: 1" = 1'-0"

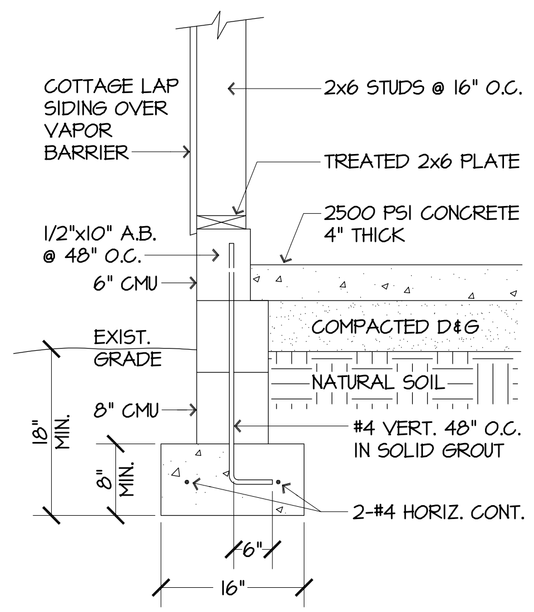

SECTION B

SCALE: 1" = 1'-0"

RCI, INC.
PAYSON, AZ 85541 - 928-978-1869 - 928-474-2171
BONDED & INSURED, LIC# ROC 204198

FOUNDATION & FLOOR FRAMING PLANS

SIZE	DRAWN BY:	REV
D	JVB	0
DATE: 10-17-03	SCALE: NOTED	
FILE NAME: Ashby-SpecHouse.dwg		