11/28/2011 11:05:19 PM
Jim Bramberg, Design & Drafting, 928-595-1291

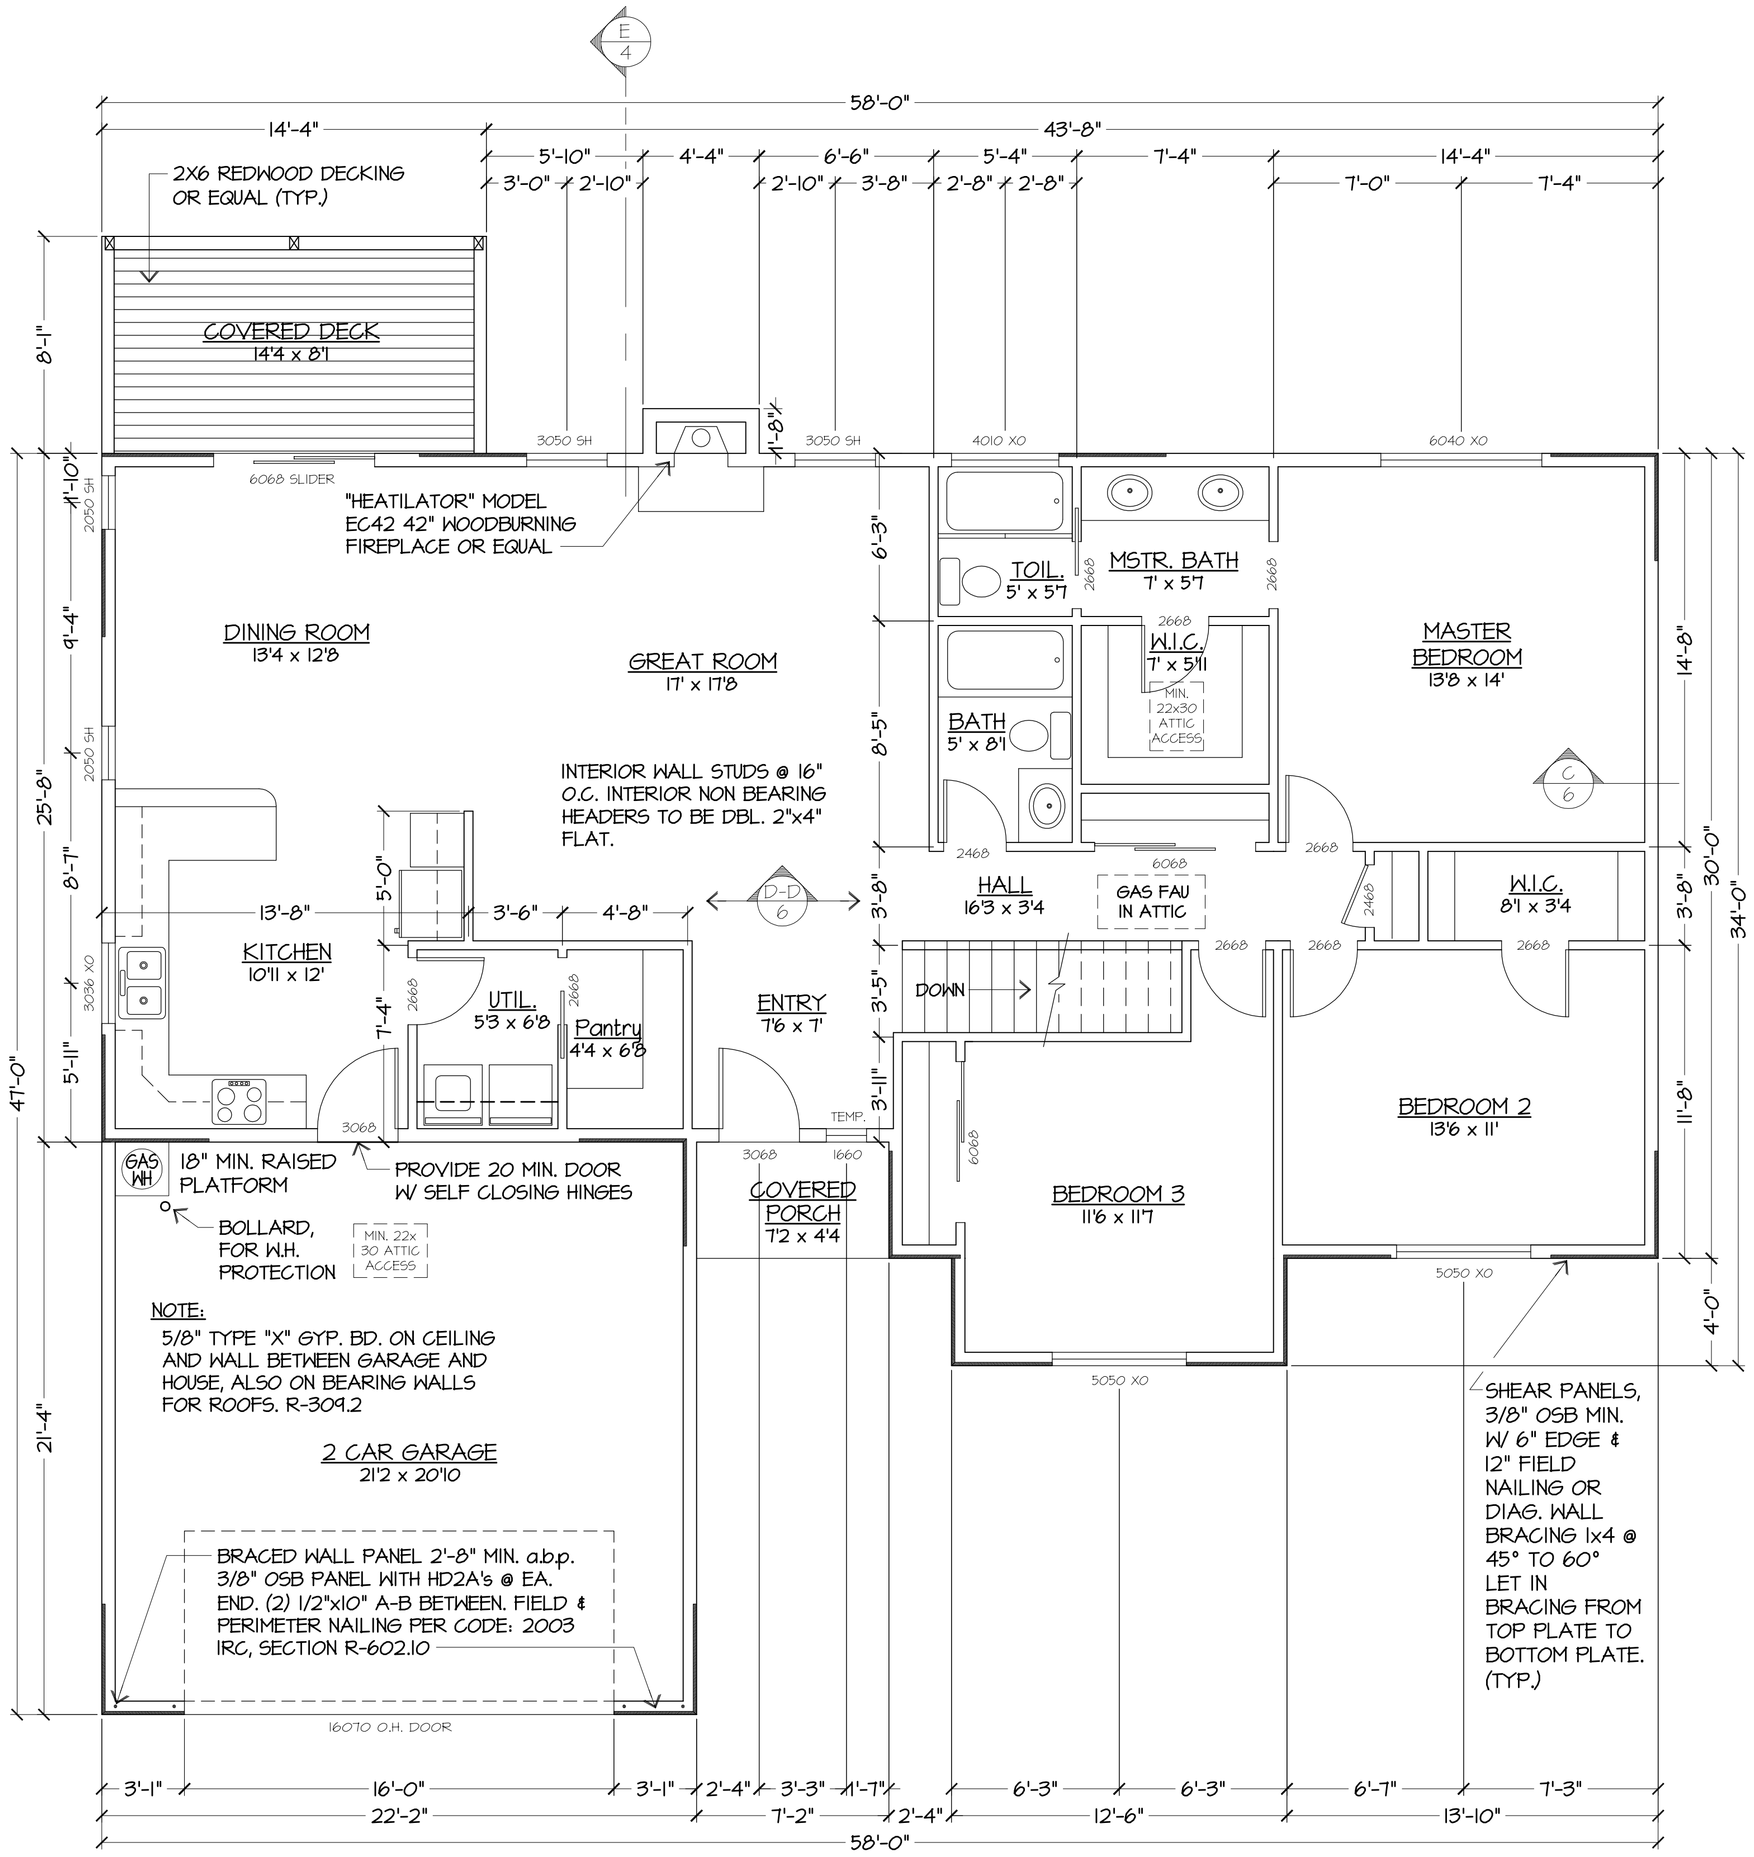

MAIN LEVEL FLOOR PLAN

SCALE: 1/4" = 1'-0"

COVERED PORCH =	31 SQ. FT.
COVERED REAR DECK =	116 SQ. FT.
CRAWL SPACE =	653 SQ. FT.
GARAGE =	473 SQ. FT.
MAIN LEVEL =	1671 SQ. FT.
LOWER LEVEL =	1011 SQ. FT.
TOTAL LIVABLE =	2682 SQ. FT.

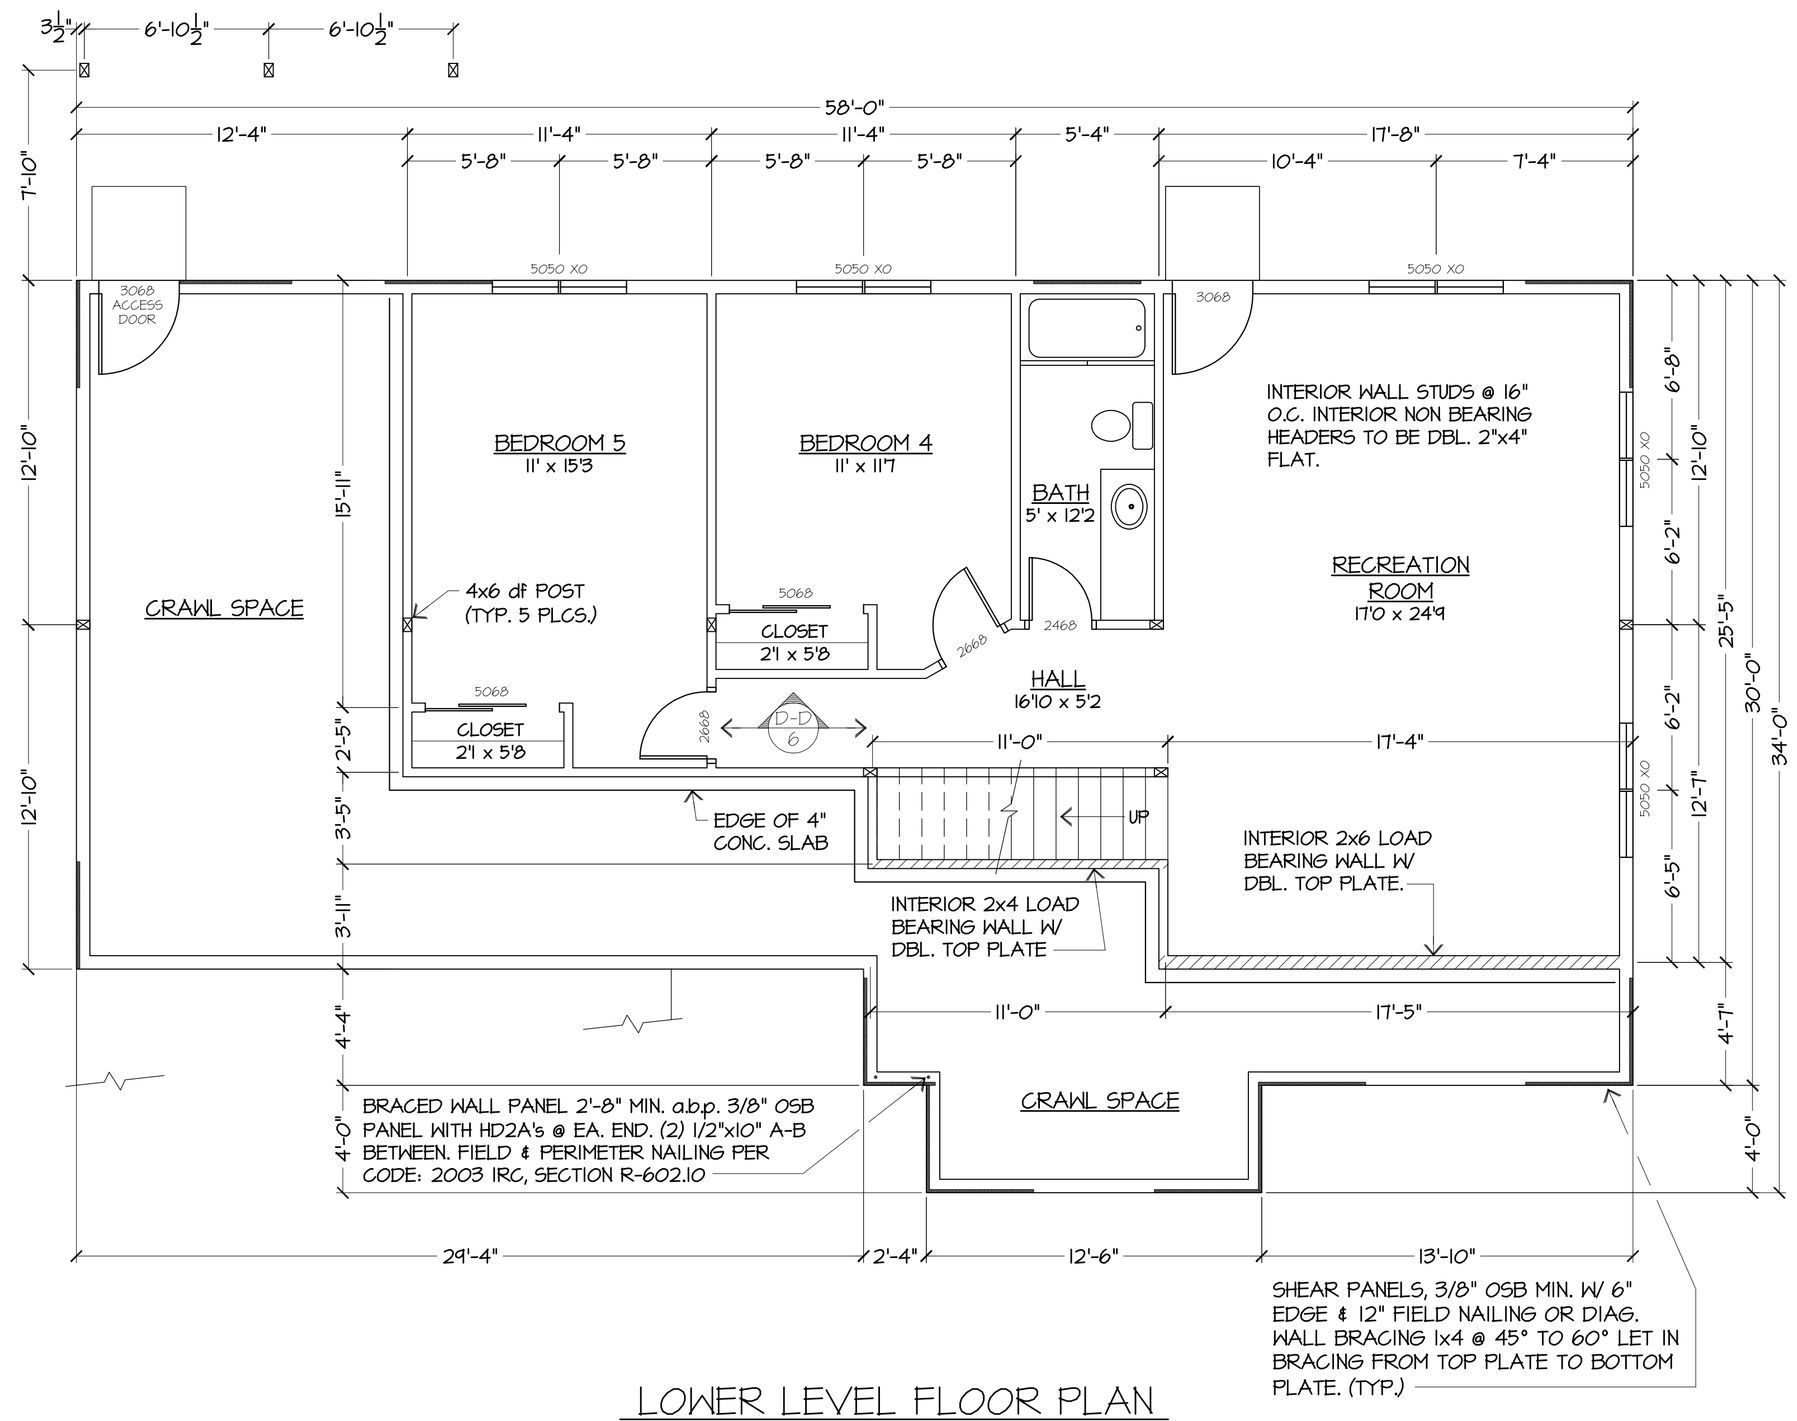

LOWER LEVEL FLOOR PLAN

SCALE: 1/4" = 1'-0"

CRAWL SPACE =	653 SQ. FT.
LOWER LEVEL LIVABLE =	1011 SQ. FT.

GENERAL NOTES:

1. F.A.U. IN ATTIC, W/SWITCHED FIXTURE & SERVICE RECEP.
2. DRYER & ALL EXHAUST VENTS TO OUTSIDE.
3. GREEN BOARD IN TUB/SHOWER AREAS WHERE REQ'D.
4. NO DOUBLE KEYED DEAD BOLTS.
5. PAINT ALL PLUMBING VENT STACKS W/LATEX PAINT.
6. SUBFLOOR PLUMBING INSPECTION PRIOR TO PLACEMENT OF FLOOR SHEATHING OR CONCRETE.

RCI, INC.
PAYSON, AZ 85541 - 928-978-1869 - 928-474-2171
BONDED & INSURED, LIC# ROC 204198

FLOOR PLANS

SIZE	DRAWN BY:	REV
D	JVB	0
DATE: 10-17-03	SCALE: NOTED	
FILE NAME: Ashby-SpecHouse.dwg		

3

SHT. 3 of 7